




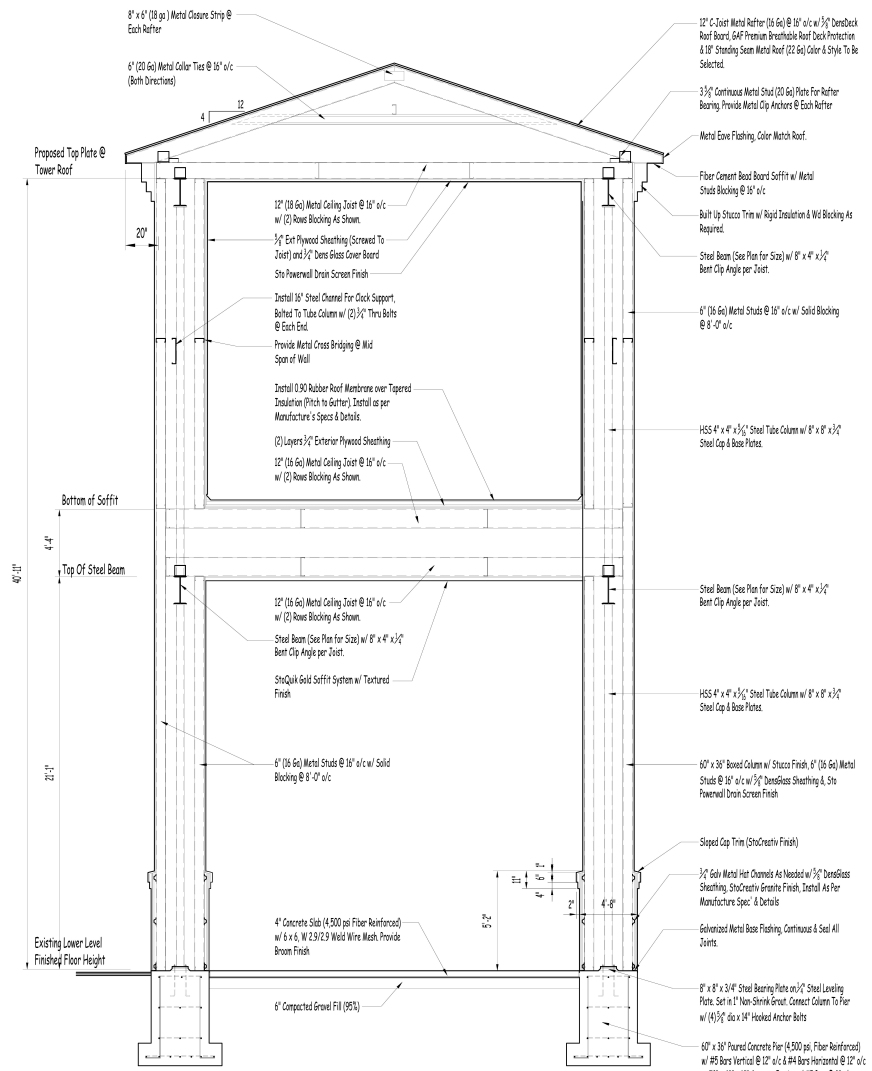


Section Thru New Tower
Scale: 1/4" = 1'-0"

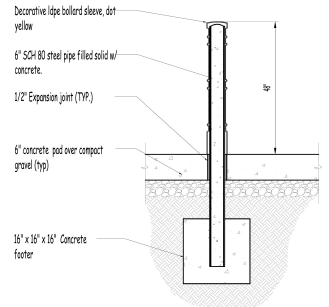


Bollard Detail
Scale: None

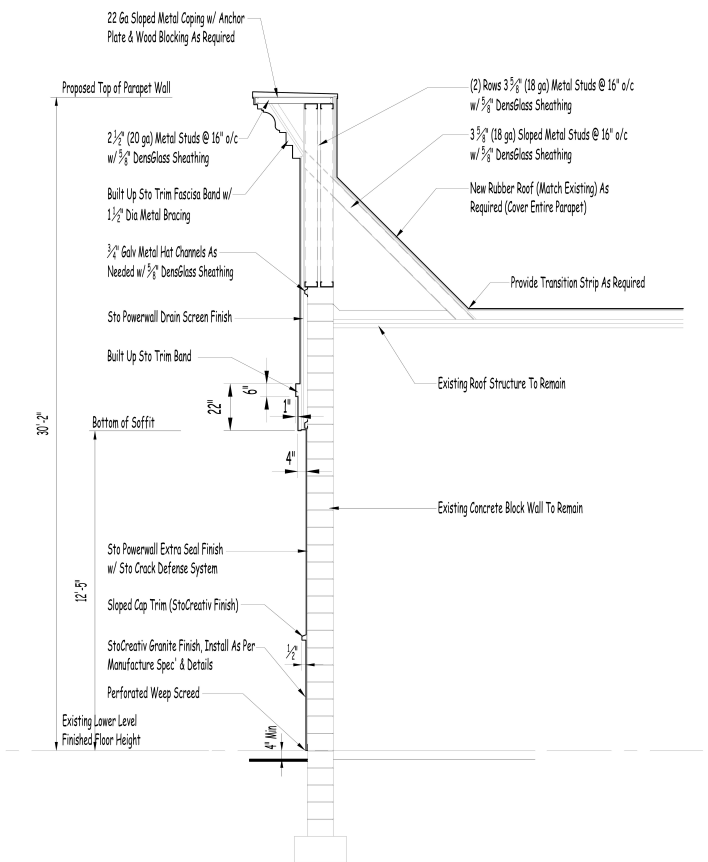


West Side Wall Detail
Scale: 1/4" = 1'-0"

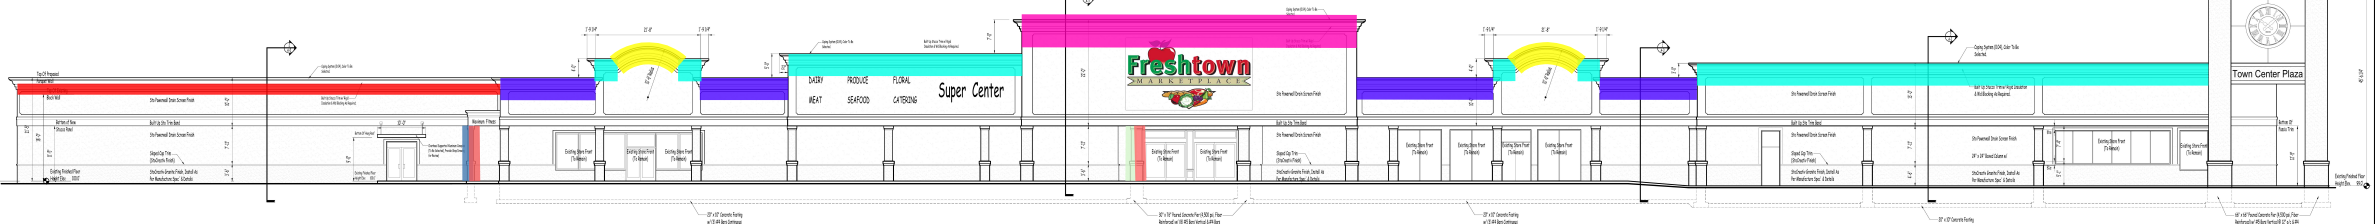

Front Elevation (North)
Scale: 3/32" = 1'-0"

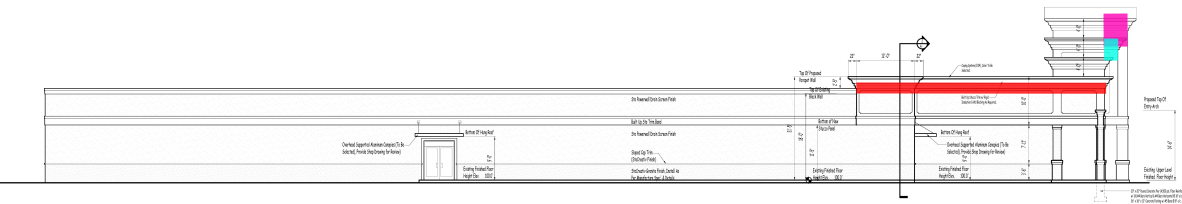


Side Elevation (East)
Scale: 3/32" = 1'-0"

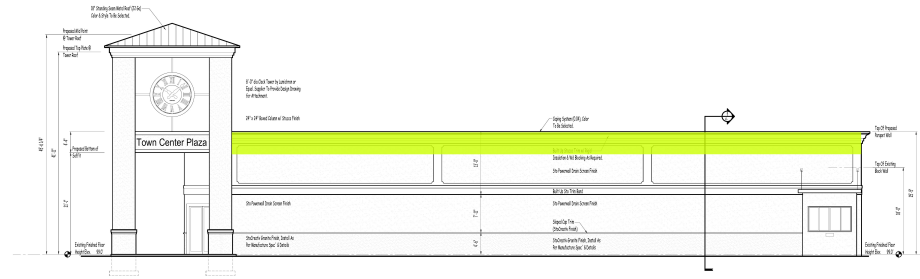


Side Elevation (West)
Scale: 3/32" = 1'-0"

Note:
It is intended that the building be constructed in accordance with the provisions of the International Building Code (IBC) and the International Residential Code (IRC) as adopted by the State of Maryland. The building shall be constructed in accordance with the provisions of the International Building Code (IBC) and the International Residential Code (IRC) as adopted by the State of Maryland. The building shall be constructed in accordance with the provisions of the International Building Code (IBC) and the International Residential Code (IRC) as adopted by the State of Maryland.


Proposed Elevations and Plan
Date
Job No.
Scale: As Noted
Drawing: A-1
Of: One

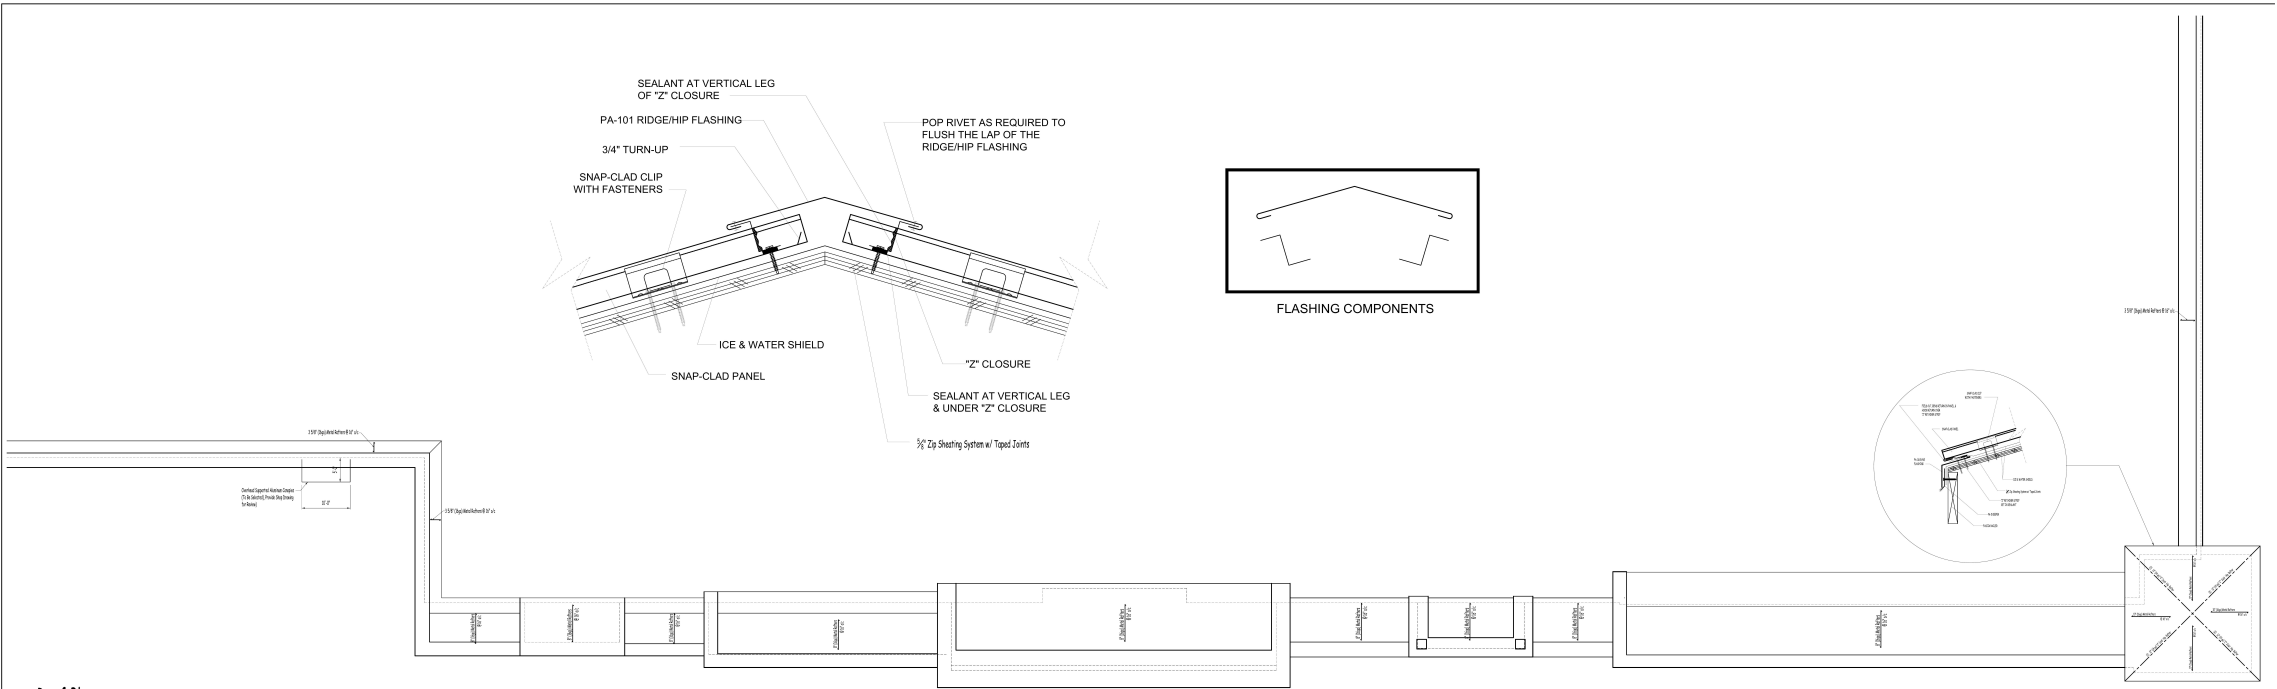

Roof Plan
Scale 3/32" = 1'-0"

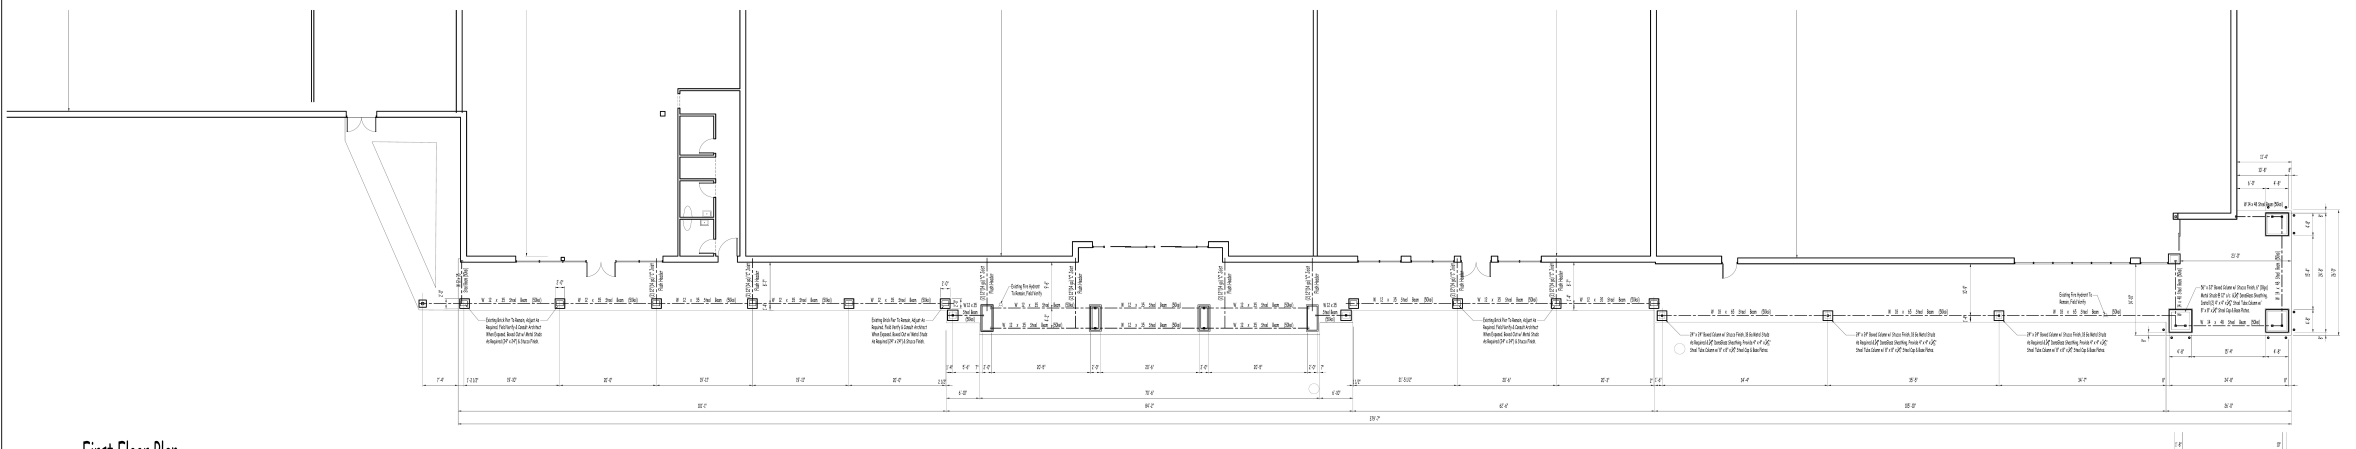

First Floor Plan
Scale 3/32" = 1'-0"

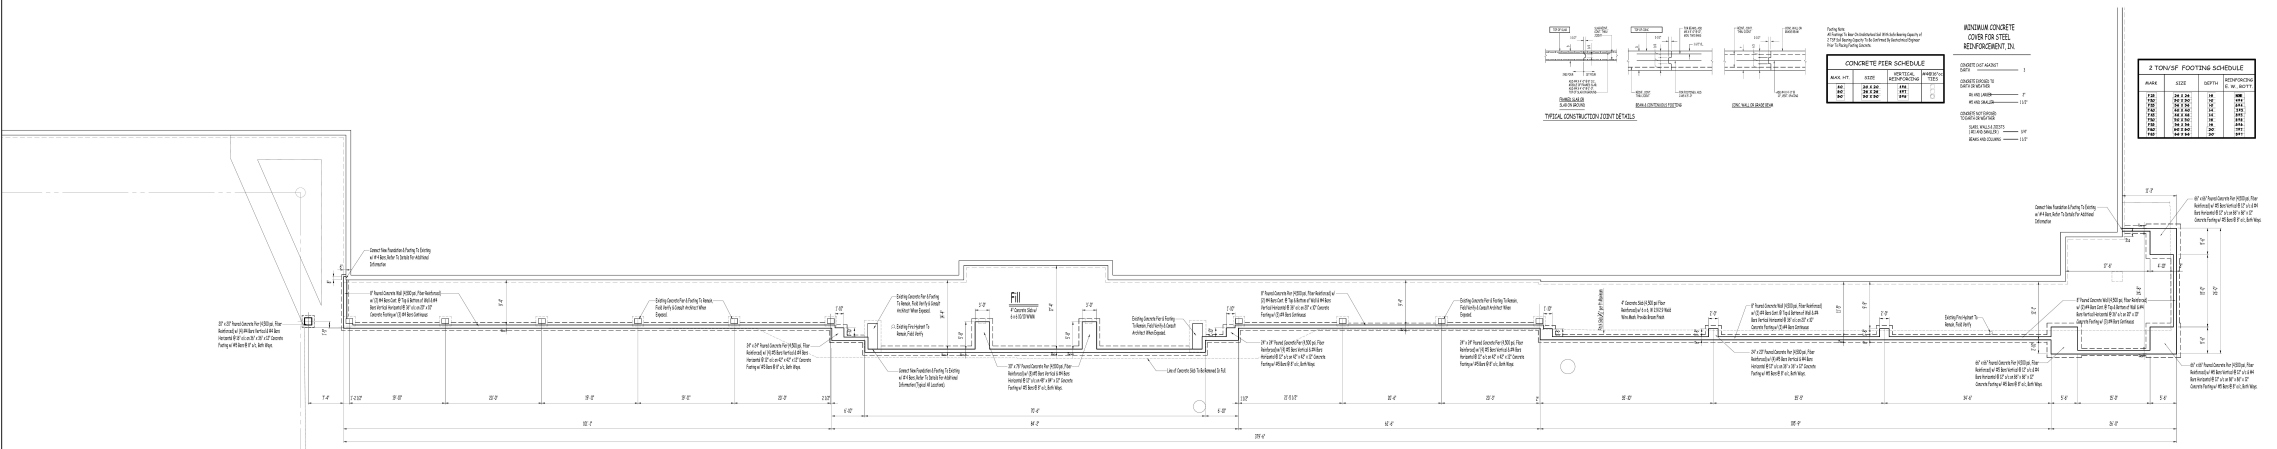

Foundation Plan
Scale 3/32" = 1'-0"

CONCRETE REINFORCEMENT SCHEDULE			
AREA	REINFORCEMENT	REINFORCEMENT	REINFORCEMENT
1	1	1	1
2	2	2	2
3	3	3	3
4	4	4	4
5	5	5	5
6	6	6	6
7	7	7	7
8	8	8	8
9	9	9	9
10	10	10	10

Foundation, First Floor and Roof Plan and Details
Date
Job No.
Scale
As Noted
Drawing
A-2
Of Five

6" Trim Band on 10" Top Cap Trim Band
w/ StoCreativ Granite Finish


Sto Powerwall Extra Seal Finish w/ Sto
Crack Defense System on 1" Rigid EPS
Insulation Board.

6" Trim Band on 10" Top Cap Trim Band
w/ 3/4" Taper for Drainage. Provide
StoCreativ Granite Finish (To Be
Selected)

StoCreativ Granite Finish w/ Sto Crack
Defense System on 3" Rigid EPS Insulation
Board.


Column Detail

Scale: 1/2" = 1'-0"

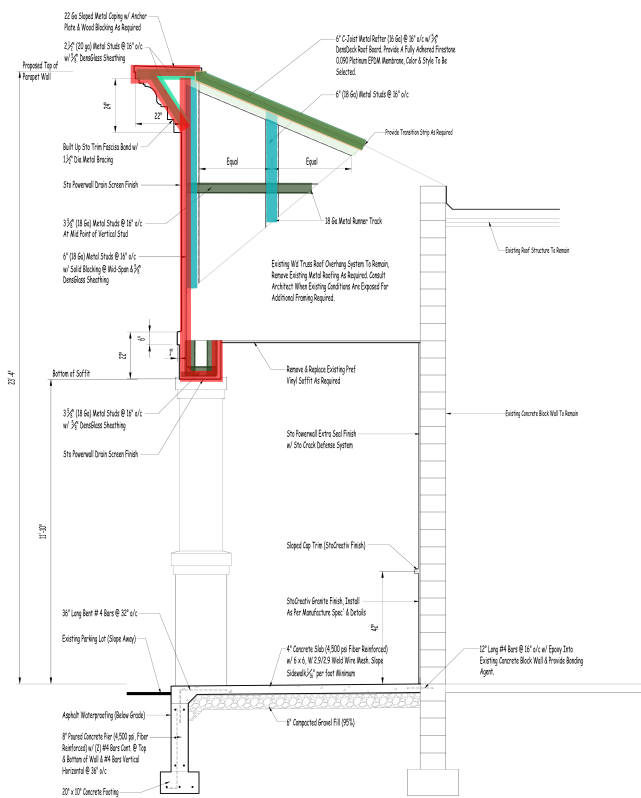


Wall Section Thru True Value / Lower Roof Area

Scale: 1/2" = 1'-0"

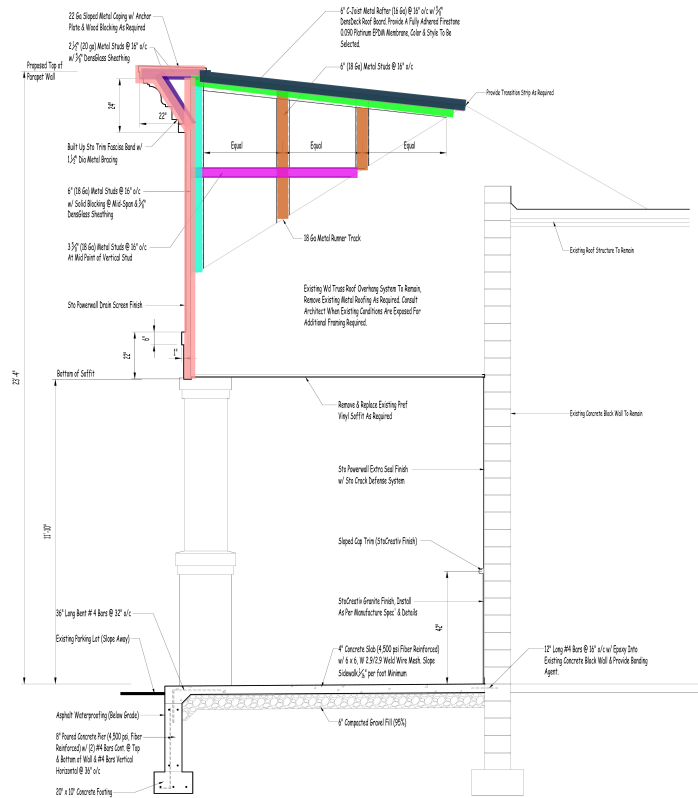

Wall Section Thru Westerly Building Area

Scale: 1/2" = 1'-0"

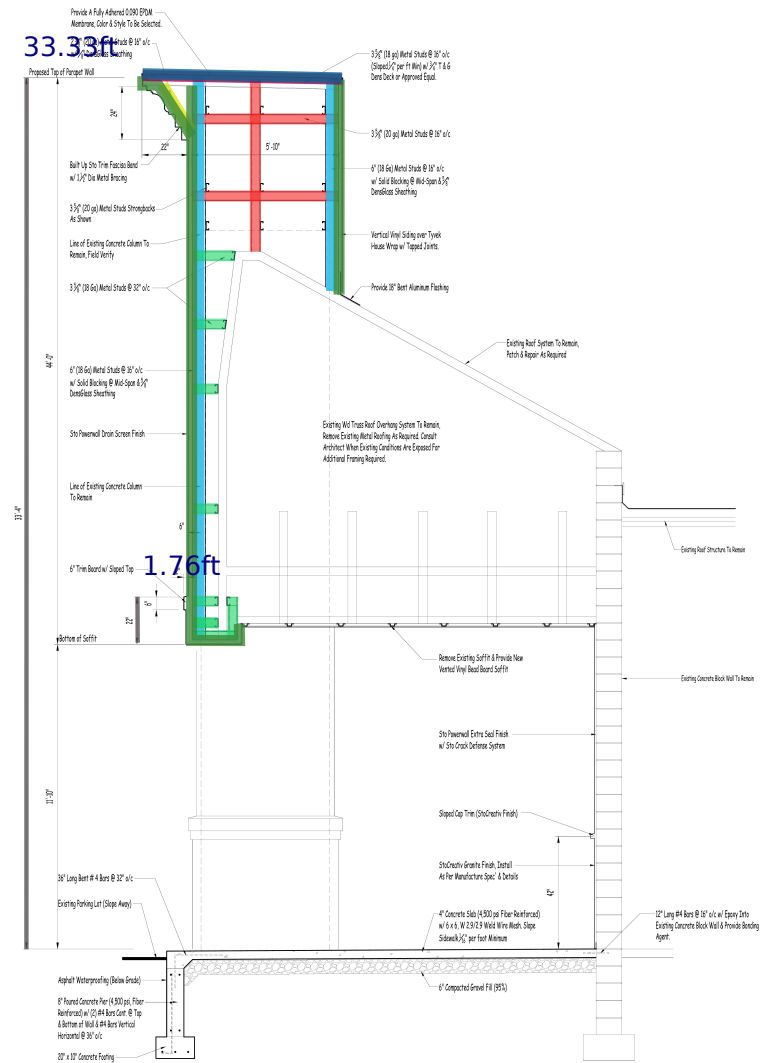

Wall Section Thru Big Lots Area

Scale: 1/2" = 1'-0"

Proposed Wall Sections and Details

Date

Job No.

Scale




As Noted

Drawing

A-3

Of Five

This plan is the property of Michael R. Berts, AIA. Any use or reproduction in whole or in part without the written authorization of Michael R. Berts is prohibited. The person or corporation who uses this plan without proper authorization will be responsible to compensate the architect.

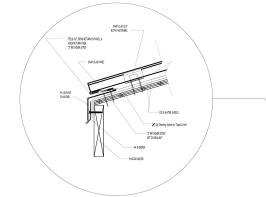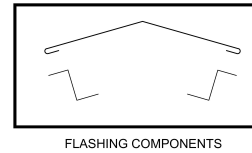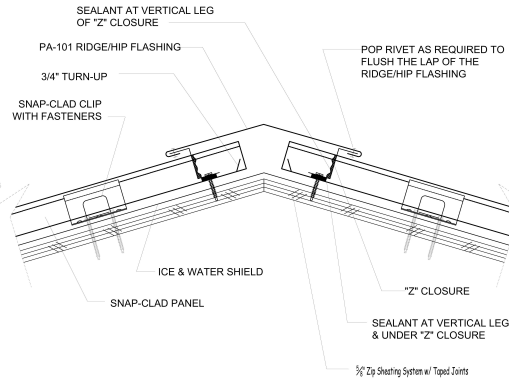

Roof Plan
Scale 3/32" = 1'-0"

First Floor Plan
Scale 3/32" = 1'-0"

CONCRETE PIER SCHEDULE

PIER NO.	SIZE	REINFORCEMENT
1	12" x 12"	4#4
2	12" x 12"	4#4
ANNUAL CONCRETE COVER FOR STEEL REINFORCEMENT IN

COVER	MIN.	MAX.
1	2"	4"
2	2"	4"
2' TYPICAL FOOTING SCHEDULE

FOOTING	SIZE	REINFORCEMENT
1	12" x 12"	4#4
2	12" x 12"	4#4
Foundation, First Floor & Roof Plan and Details

Date
Job No.
Scale

Drinking

OF

A-2